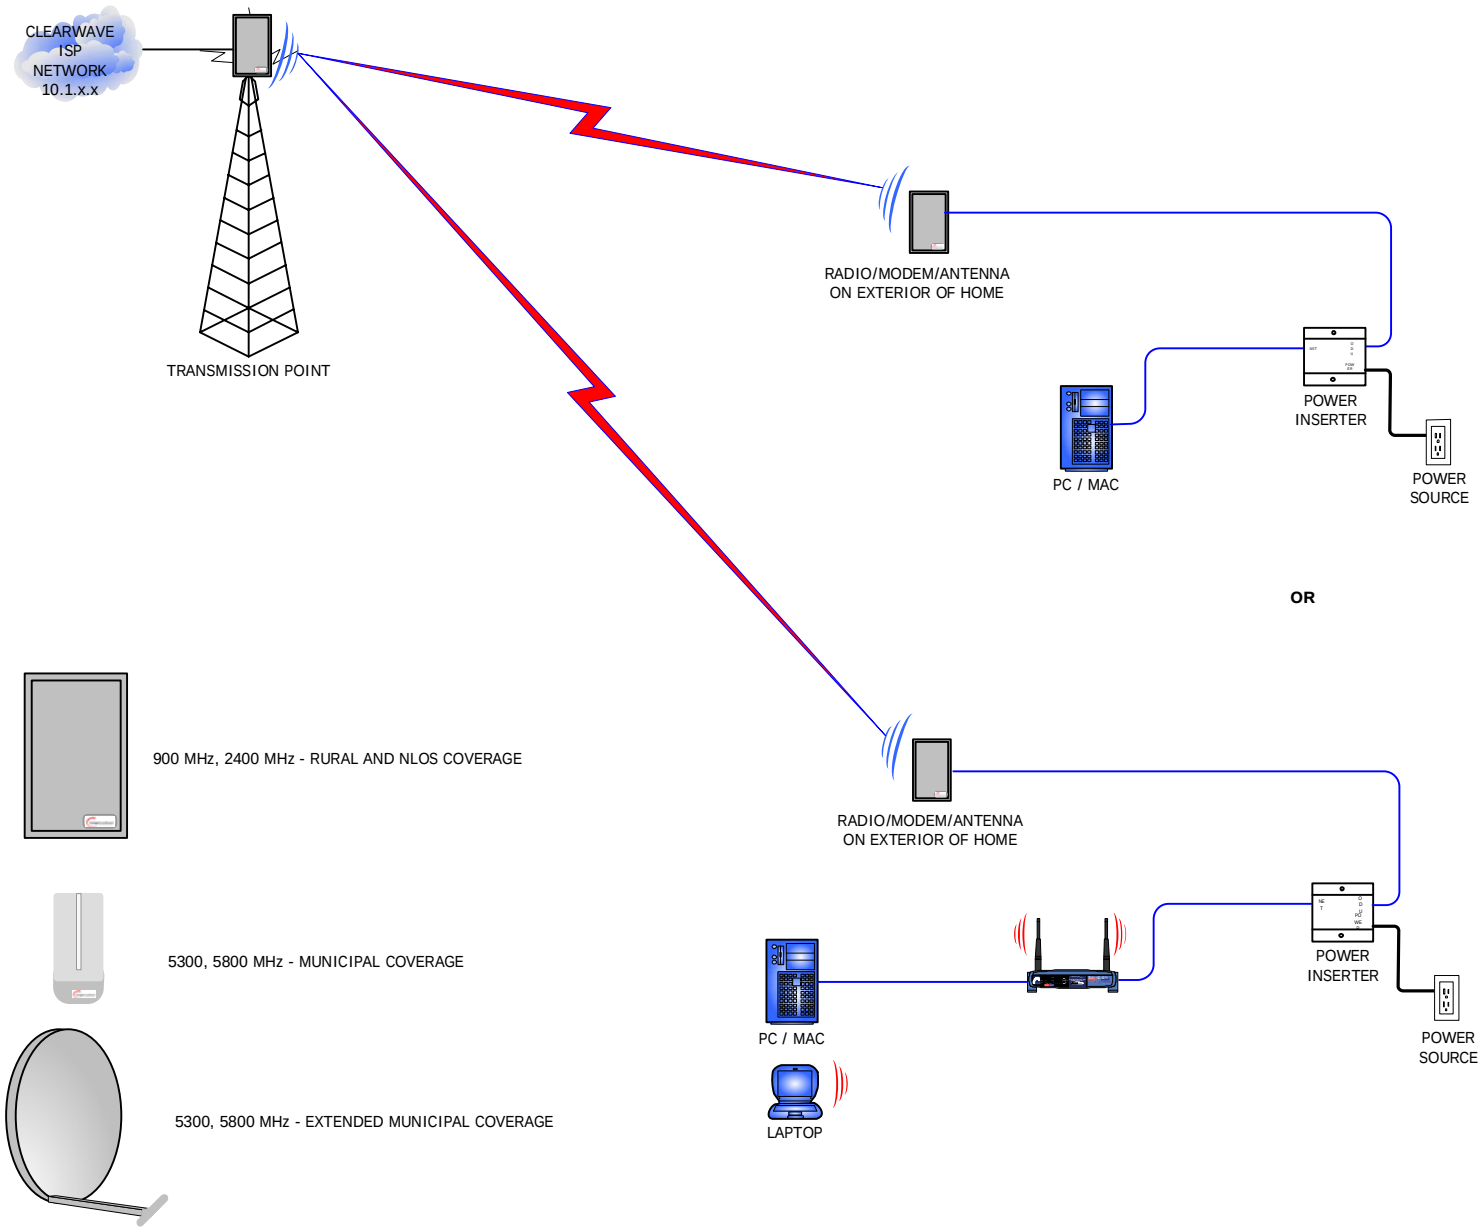

NO.	DATE:	DESCRIPTION:	BY:

REVISION, ISSUED FOR:

Clients

Seal

Project: CLEARWAVE INSTALLATION

Title:

CLEARWAVE INSTALLATION

SCALE : NTS

DATE: JAN 2, 2007

Design By:	Approved RF by:
S.L	S.L.
Drawn By :	Approved Civil by:
S.L	
Approved By :	Revision :00

DRAWING NAME: CWINSTALLATION-01

TOWN	SITE NO.	DWG. NO.	SUBJ.	PAGE
			G	01